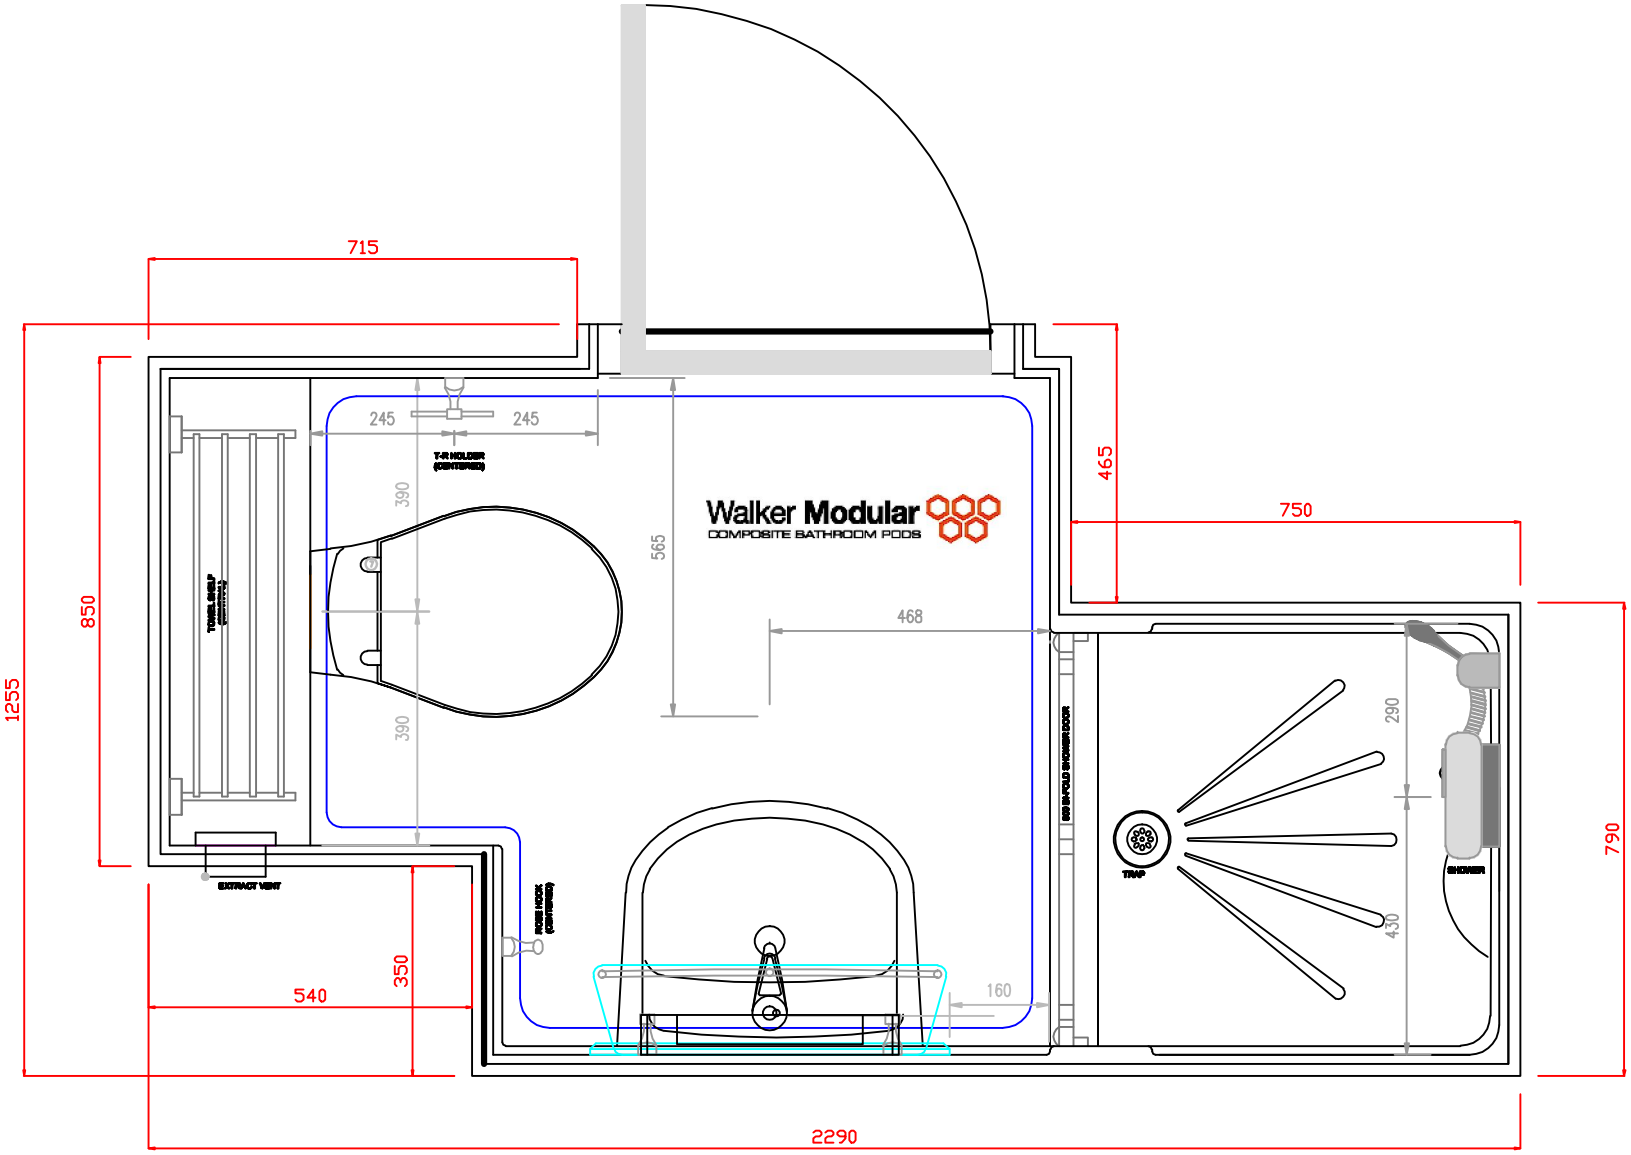

WALKER MODULAR S6 BATHROOM POD
PLAN VIEW